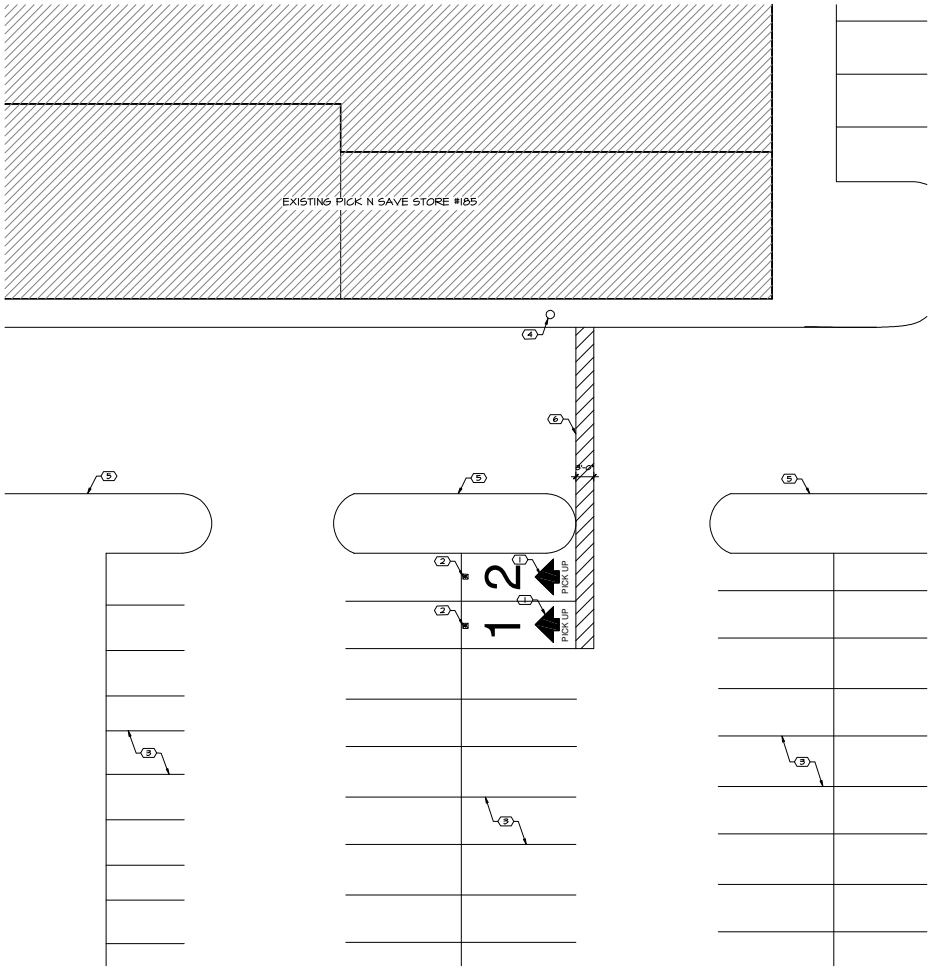

1 PARTIAL SITE PLAN
SCALE: 1/8"=1'-0"

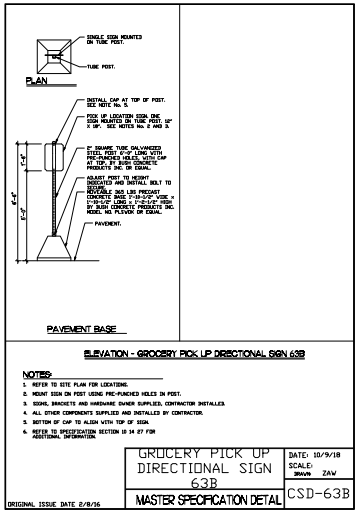

ELEVATION - GROCERY PICK UP DIRECTIONAL SIGN 63B

NOTES:
1. REFER TO SITE PLAN FOR LOCATIONS.
2. MOUNT SIGN ON POST USING PRE-PUNCHED HOLES IN POST.
3. SIGNS, BRACKETS AND HARDWARE OWNER SUPPLIED, CONTRACTOR INSTALLED.
4. ALL OTHER COMPONENTS SUPPLIED AND INSTALLED BY CONTRACTOR.
5. BOTTOM OF CAP TO ALIGN WITH TOP OF SIGN.
6. REFER TO SPECIFICATION SECTION 10 14 27 FOR ADDITIONAL INFORMATION.

ORIGINAL ISSUE DATE 2/8/16

GROCERY PICK UP DIRECTIONAL SIGN 63B	DATE: 10/9/18 SCALE: DRAWN ZAW
MASTER SPECIFICATION DETAIL	CSD-63B

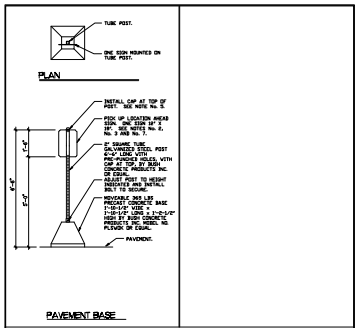

ELEVATION - GROCERY PICK UP DIRECTIONAL SIGN 63C

NOTES:
1. REFER TO SITE PLAN FOR LOCATIONS.
2. MOUNT SIGN ON POST USING PRE-PUNCHED HOLES IN POST.
3. SIGNS, BRACKETS AND HARDWARE OWNER SUPPLIED, CONTRACTOR INSTALLED.
4. ALL OTHER COMPONENTS SUPPLIED AND INSTALLED BY CONTRACTOR.
5. BOTTOM OF CAP TO ALIGN WITH TOP OF SIGN.
6. REFER TO SPECIFICATION SECTION 10 14 27 FOR ADDITIONAL INFORMATION.
7. SIGN CAN BE ORDERED WITH ARROW TO POINT LEFT, RIGHT OR UP TO INDICATE STRAIGHT AHEAD.

GROCERY PICK UP DIRECTIONAL SIGN 63C	DATE: 3/31/17 SCALE: DRAWN ZAW
MASTER SPECIFICATION DETAIL	CSD-63C

PARTIAL SITE PLAN GENERAL NOTES:

A. VERIFY AND COORDINATE W/ OWNER FOR ITEMS TO BE SUPPLIED BY OWNER, OWNER'S VENDORS OR OTHERS AND INSTALLED BY CONTRACTOR.

B. ALL CONTRACTORS TO VERIFY EXISTING SITE CONDITIONS BEFORE ANY WORK IS TO BEGIN. NOTIFY OWNER OF DISCREPANCIES.

C. ALL WORK TO BE DONE IN ACCORDANCE WITH ALL GOVERNING STATE AND LOCAL CODES, & ORDINANCES.

D. PROTECT EXISTING TO REMAIN FROM DAMAGE FOR THE DURATION OF CONSTRUCTION.

E. ALL STRIPING DIMENSIONS ARE TYPICAL AND SHOWN ONLY ONCE FOR CLARITY. DIMENSIONS SHOWN SHALL APPLY TO OTHER SIMILAR AREAS OF THE PLAN

F. ALL PAINTED TEXT AND NUMBERS SHALL BE TYPEFACE "ARIAL". COLOR WHITE WITH GREEN FIELD SURROUNDING

G. STRIPING TO MATCH EXISTING IN COLOR AND SIZE UNLESS OTHERWISE NOTED.

H. CONTRACTOR SHALL PROVIDE IN THEIR BASE BID THE COST TO INSTALL AN OWNER PROVIDED TEMPORARY CLICKLIST BANNER SUSPENDED FROM THE ROOF. TEMPORARY BANNER SHALL BE SUSPENDED USING SANDBAGS ONLY, NO ROOF PENETRATIONS SHALL BE PERMITTED

I. VERIFY ALL SIGN LOCATIONS WITH OWNER PRIOR TO INSTALLATION

SITE PLAN KEY NOTES

1. PROVIDE AND INSTALL PAINTED GROCERY PICK UP LOGO. GREEN BACKGROUND WITH WHITE TEXT. SEE DETAIL 2 THIS SHEET
2. INSTALL OWNER PROVIDED GROCERY PICK UP INFORMATIONAL SIGN AT EACH PICK UP PARKING SPACE. SIGN SHALL BE CSD-63B
3. EXISTING PARKING STRIPING TO REMAIN.
4. INSTALL OWNER PROVIDED GROCERY PICK UP DIRECTIONAL SIGN INSTALLED IN EXISTING SIDEWALK PER DETAIL CSD-63C THIS SHEET. SHEET G1.1 FOR DIRECTION.
5. EXISTING LANDSCAPE ISLAND TO REMAIN.
6. PROVIDE AND INSTALL PAINTED STRIPED WALKWAY FROM GROCERY PICK UP PARKING TO EXISTING SIDEWALK. VERIFY ENTRANCE USED FOR GROCERY PICK UP WITH OWNER PRIOR TO INSTALLATION.

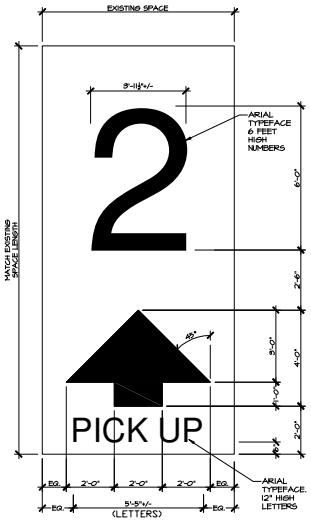

2 CHECK IN LANE GRAPHIC - TYP
SCALE: 1/2"=1'-0"

KEY PLAN
SCALE: NTS
NORTH

API ARCHITECTS
2879 PRATUM AVENUE
HOFFMAN ESTATES, IL 60192
OFFICE (847) 490-9400 FAX

ROUNDY'S®
ROUNDY'S SUPERMARKETS, INC.
DIVISION - THE KROGER CO.
875 EAST WISCONSIN
MILWAUKEE, WI 53202

Kroger
CENTRAL OFFICE
1014 VINE STREET
CINCINNATI, OHIO 45202
513 762-4000 FAX 513 762-1800

GROCERY PICK UP SITE PLAN

PICK N SAVE 185

3300 CALUMET AVENUE
MANITOWOC, WI 54220

PRELIMINARY PLAN DATE: 10.12.18
REVISED PLAN DATE: 10.25.18
DRAWN: BZ
CHECKED: KN
REVISIONS

PLAN SET NUMBER: DA18058
SHEET TITLE: PARTIAL SITE PLAN AND DETAILS
SHEET:

G1.2

COPYRIGHT © API
ALL ARCHITECTS, ENGINEERS, CONSULTANTS & OTHER ENTITIES THAT ARE CONTRACTED TO THE ORIGINAL SITE OR OWNER, DO HEREBY, NOT ONLY PROVIDE, SUPERVISE/CONTROL, CHANGE OR ARCHITECTS ARE PROHIBITED.