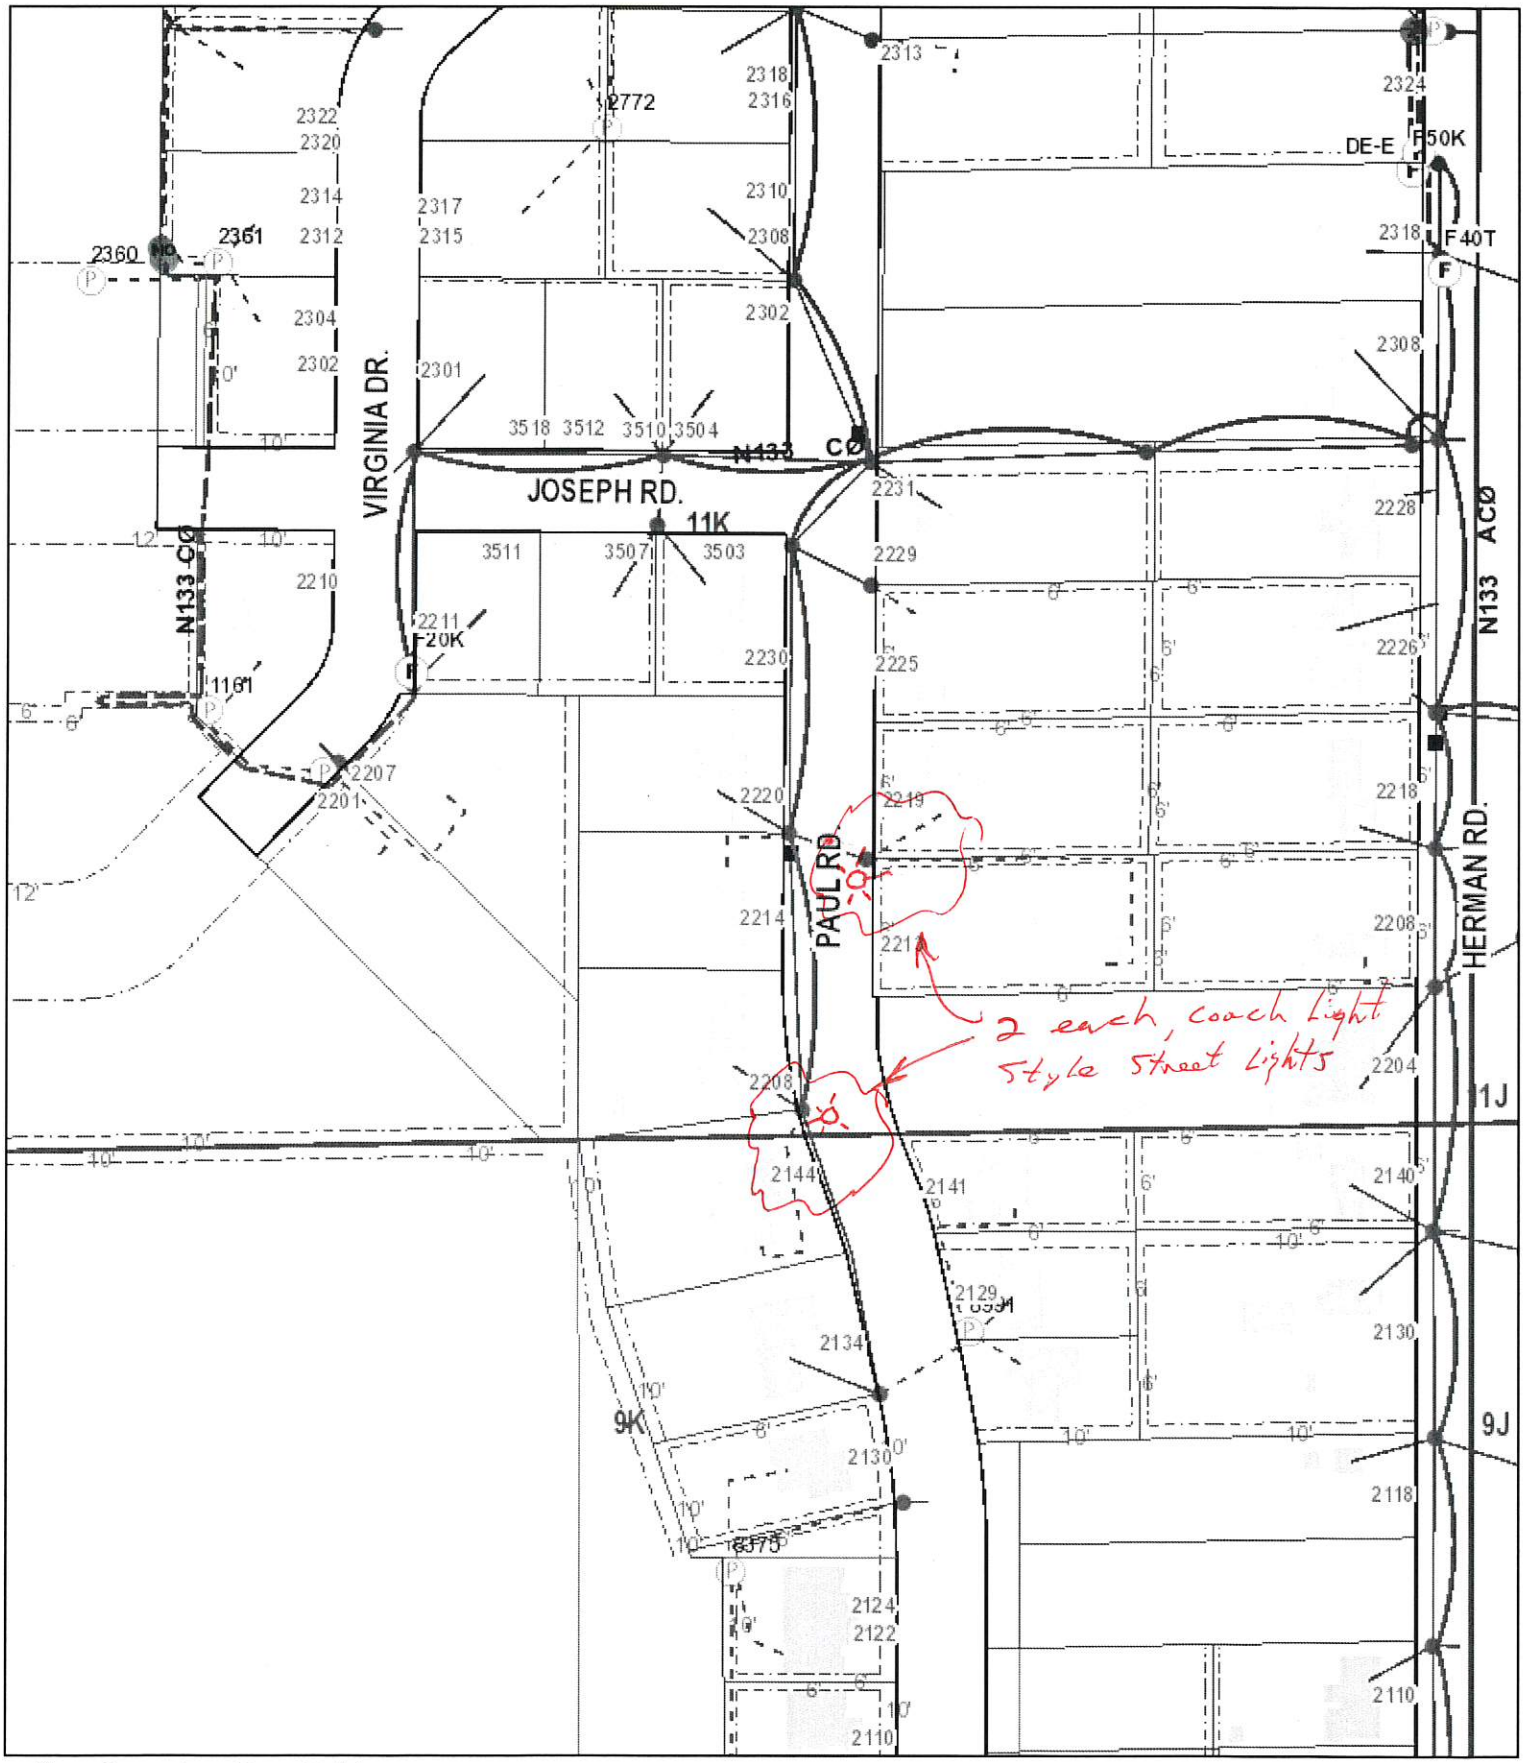

= Secondary Open Point

—— Secondary OH Conductor

- - Secondary UG Conductor

---- Abandoned Electric

-- Easements

October 9, 2017

0 30 60 120

Scale in Feet